WORK AT FAR SIDE OF INTERSECTION
T-INTERSECTION OF ONE-WAY STREET AND TWO-WAY STREET
PLAN 22A1TOW CITY

Location _____

USE THIS PLAN WHEN THE UNOBSTRUCTED ROADWAY AREA OUTSIDE THE WORK ZONE IS LESS THAN TWENTY FEET WIDE

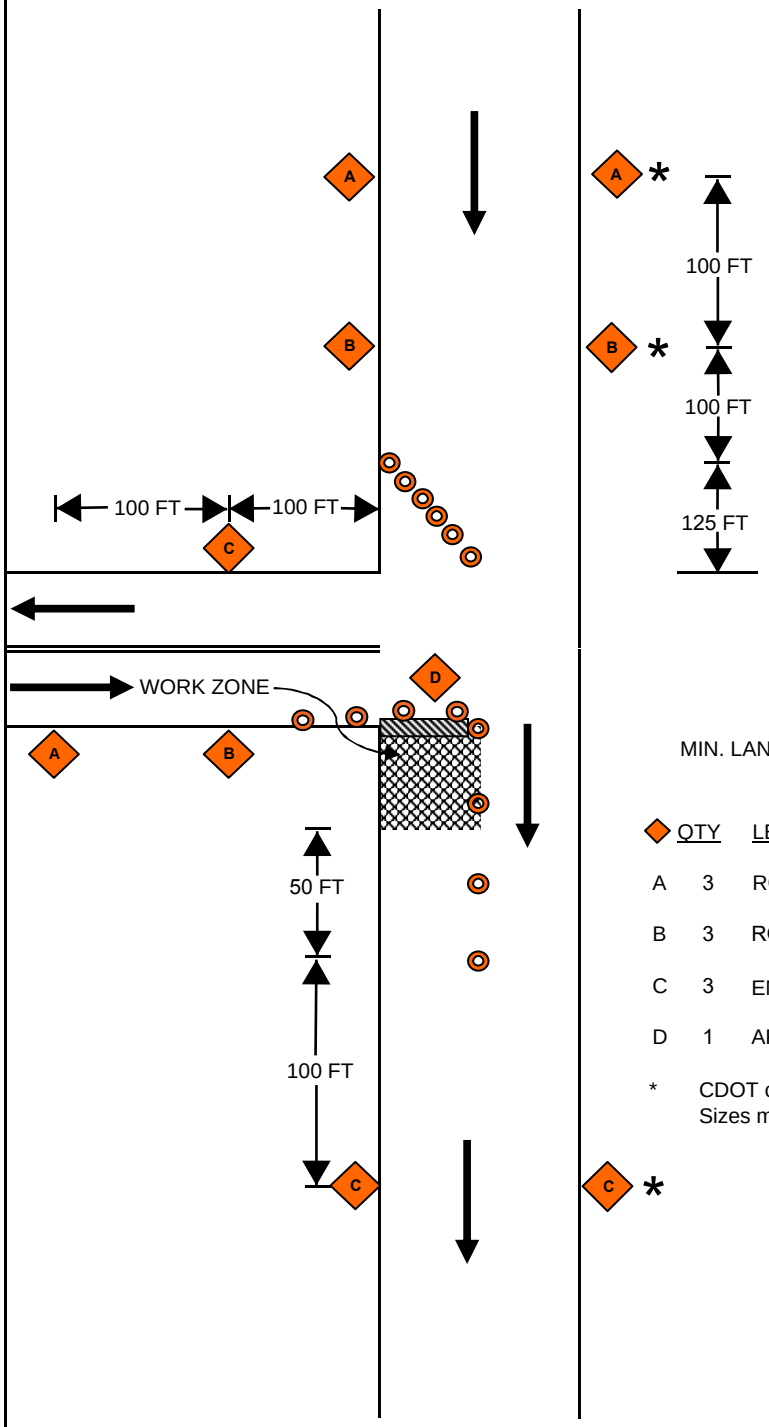

* - OPTIONAL

MIN. LANE WIDTH - 10 FT

	QTY	LEGEND	SIZE	MUTCD	CDOT*
A	3	ROAD WORK AHEAD	36"X30"	W20-1	80-9603
B	3	ROAD NARROWS	36'X36"	W5-1	41-4492
C	3	END ROAD WORK	36"X18"	G20-2	80-9611
D	1	ARROW (LEFT)	48"X24"	W1-6	80-9424L

* CDOT catalogue numbers are for reference only
Sizes may vary

DRUM/CONE SPACING: 25 FT

SIGNS: PER SPECIFICATION OF THE M.U.T.C.D.
WARNING SIGNS SHALL HAVE FLORESCENT ORANGE SHEETING WHERE REQUIRED.

ROADWAY CLOSURE PROHIBITED

DENOTES TRAFFIC DRUM OR TRAFFIC CONE - MIN. HT. 40"

NTS

DENOTES TRAFFIC SIGN

DENOTES TYPE III BARRIER