WORK IN RIGHT LANE AT
INTERSECTION OF TWO-WAY STREETS
PLAN 22B1

Location _____

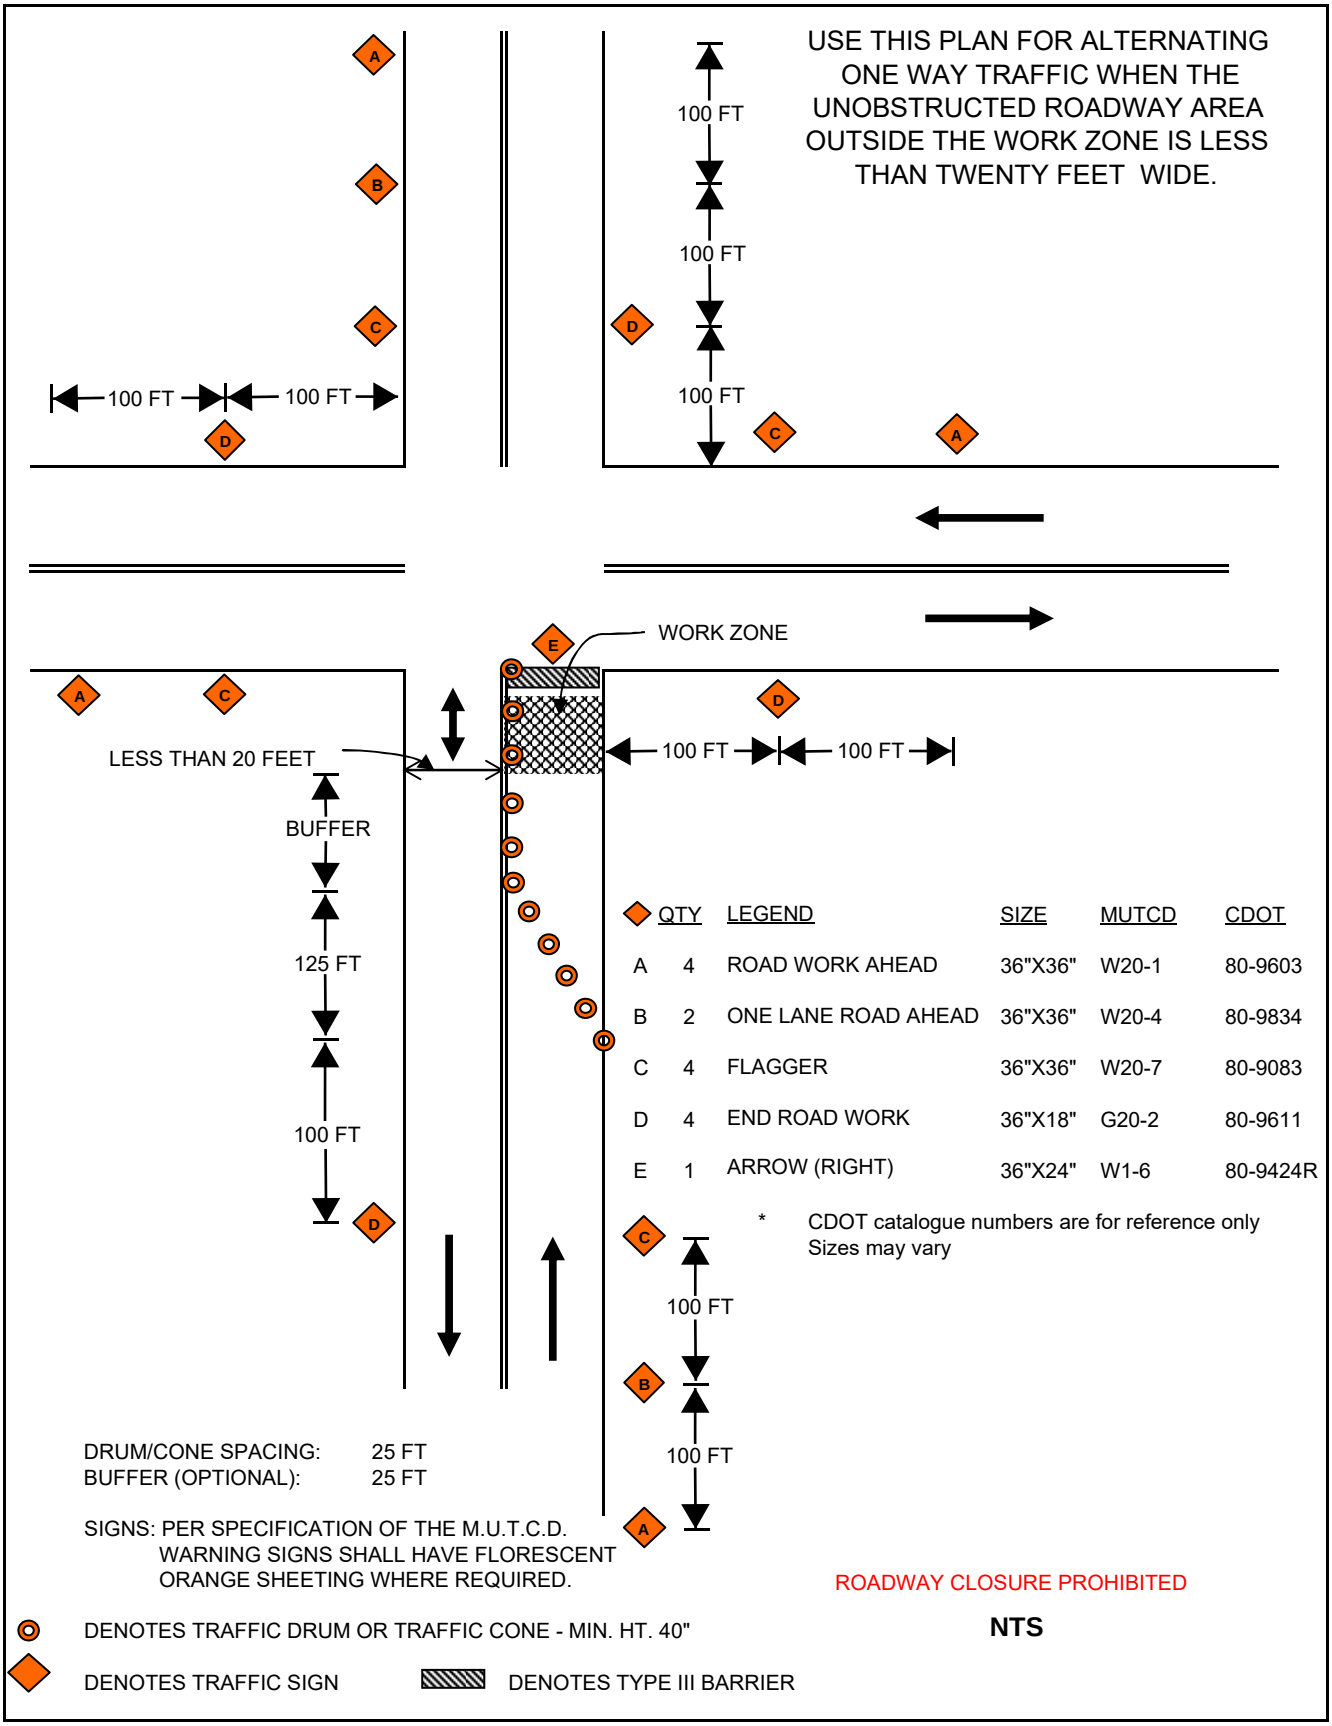

	QTY	LEGEND	SIZE	MUTCD	CDOT
A	4	ROAD WORK AHEAD	36"X36"	W20-1	80-9603
B	2	ONE LANE ROAD AHEAD	36"X36"	W20-4	80-9834
C	4	FLAGGER	36"X36"	W20-7	80-9083
D	4	END ROAD WORK	36"X18"	G20-2	80-9611
E	1	ARROW (RIGHT)	36"X24"	W1-6	80-9424R

* CDOT catalogue numbers are for reference only
Sizes may vary