WORK IN RIGHT LANE AT
T-INTERSECTION OF TWO-WAY STREETS
PLAN 22B3T

Location _____

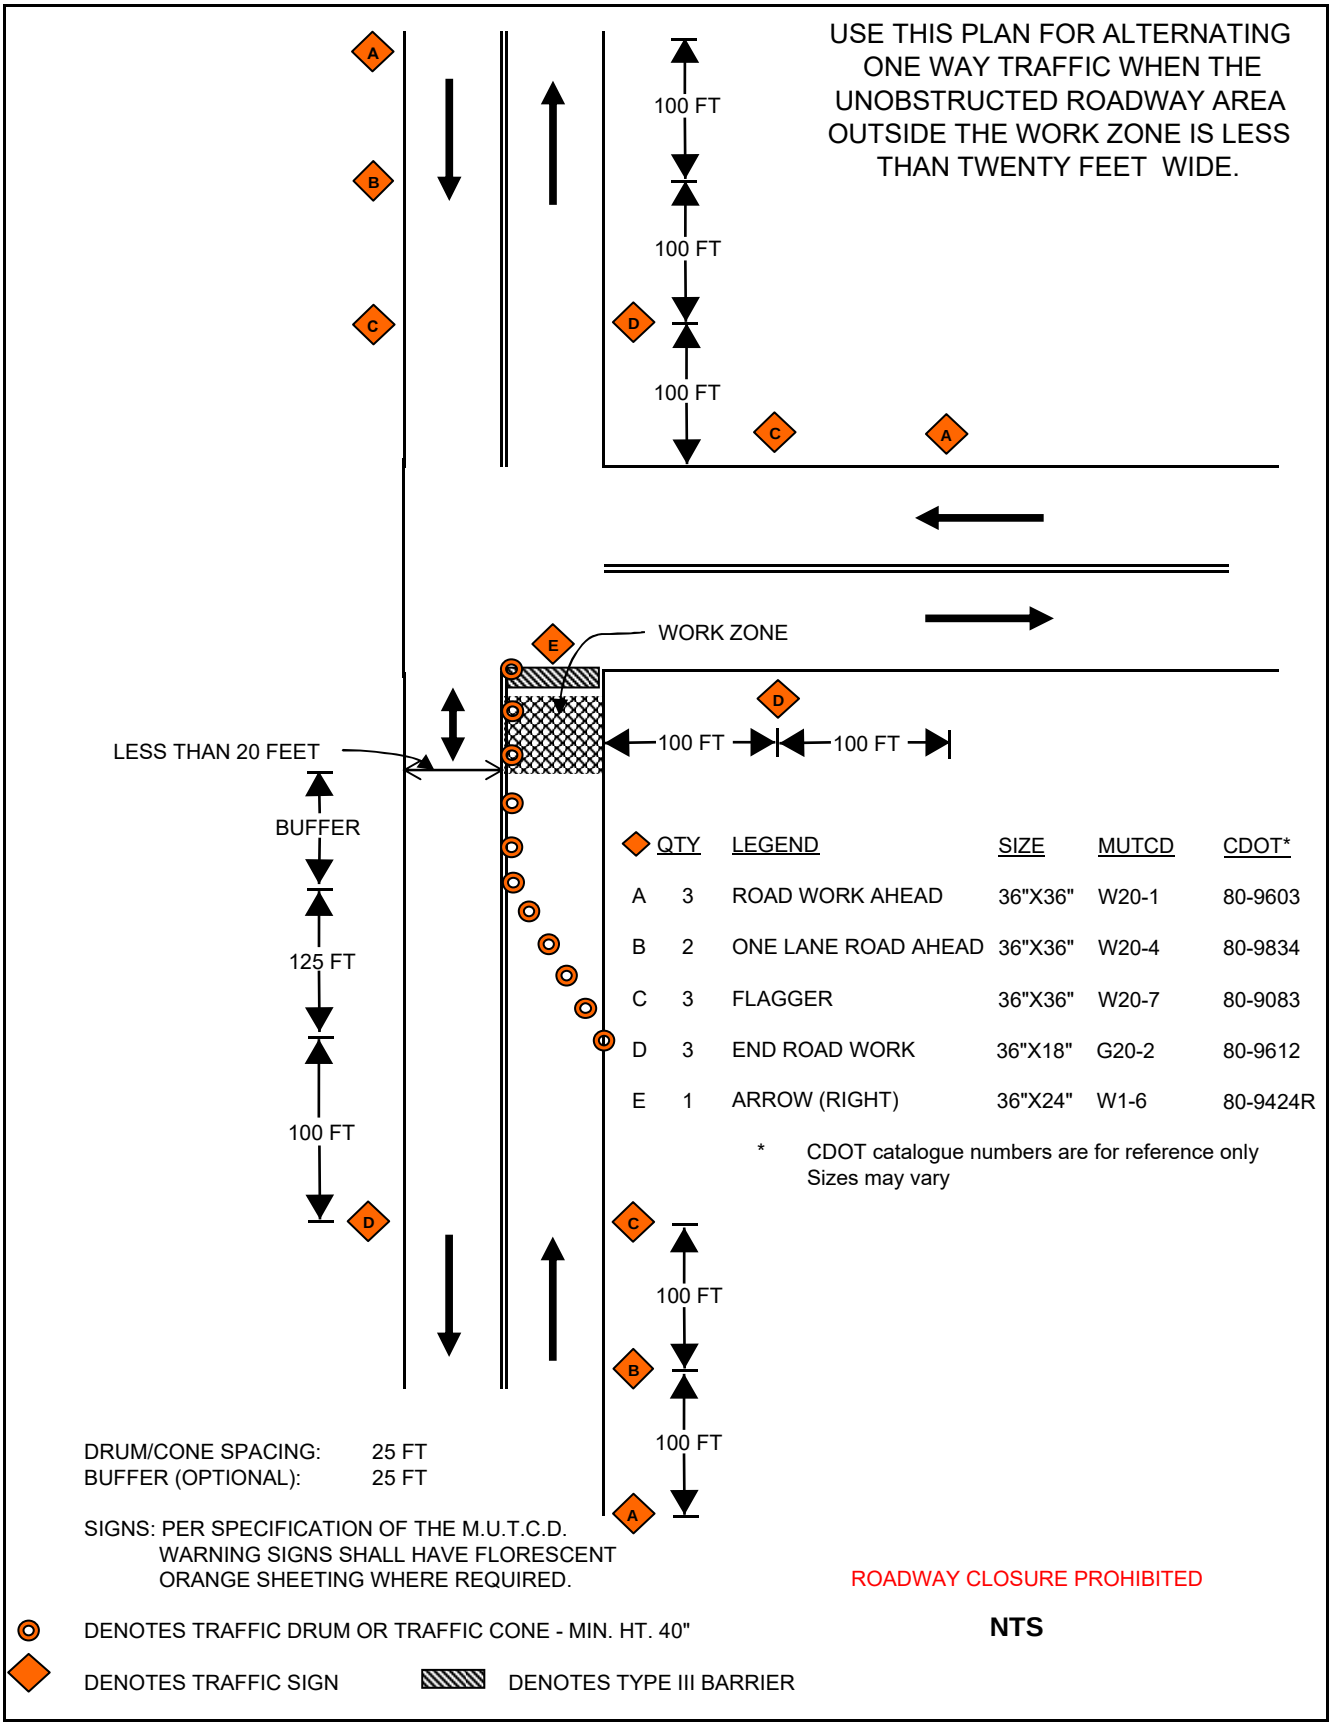

	QTY	LEGEND	SIZE	MUTCD	CDOT*
A	3	ROAD WORK AHEAD	36"X36"	W20-1	80-9603
B	2	ONE LANE ROAD AHEAD	36"X36"	W20-4	80-9834
C	3	FLAGGER	36"X36"	W20-7	80-9083
D	3	END ROAD WORK	36"X18"	G20-2	80-9612
E	1	ARROW (RIGHT)	36"X24"	W1-6	80-9424R

* CDOT catalogue numbers are for reference only
Sizes may vary