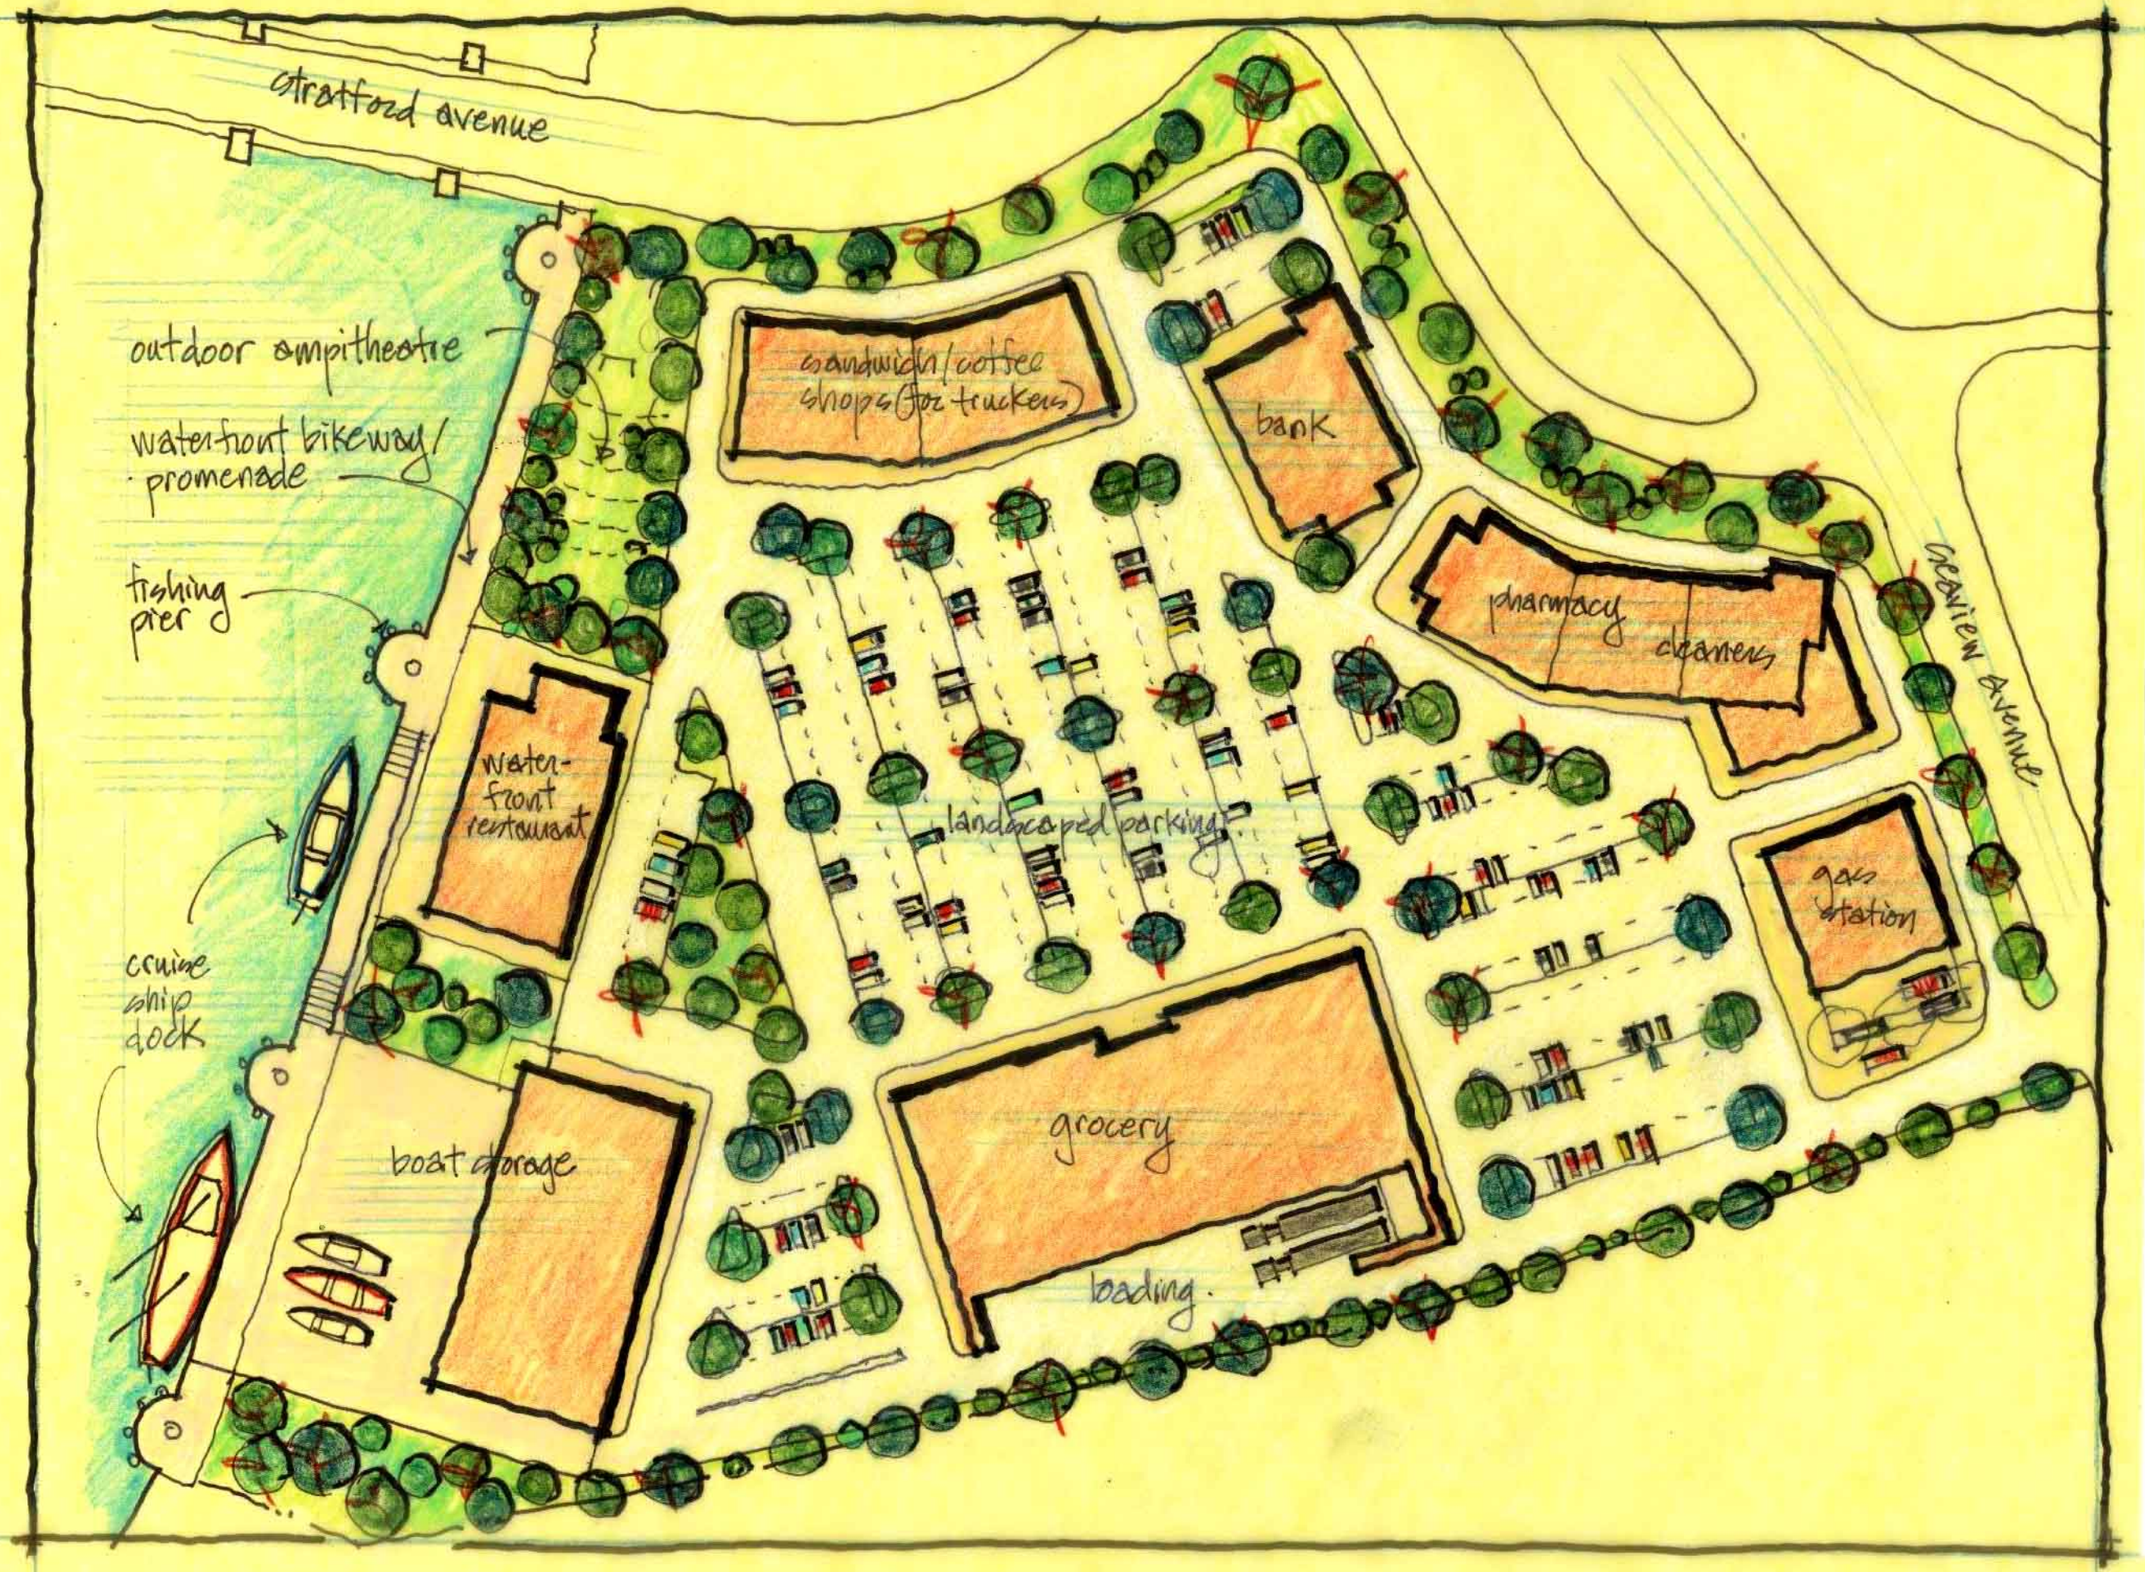

NORTH

0' 25' 50' 100'

Site Plan 1B
Car-Tech Site
Option B

East End NRZ
Land Use Charette
Bridgeport, CT

David Barbour Architects
202 Pearsall Place
Bridgeport, CT 06605
t 203 335 4474
f 203 335 5843
www.DavidBarbourArchitects.com

Date: December 24, 2008
Revised:

Drawing No. SP-2